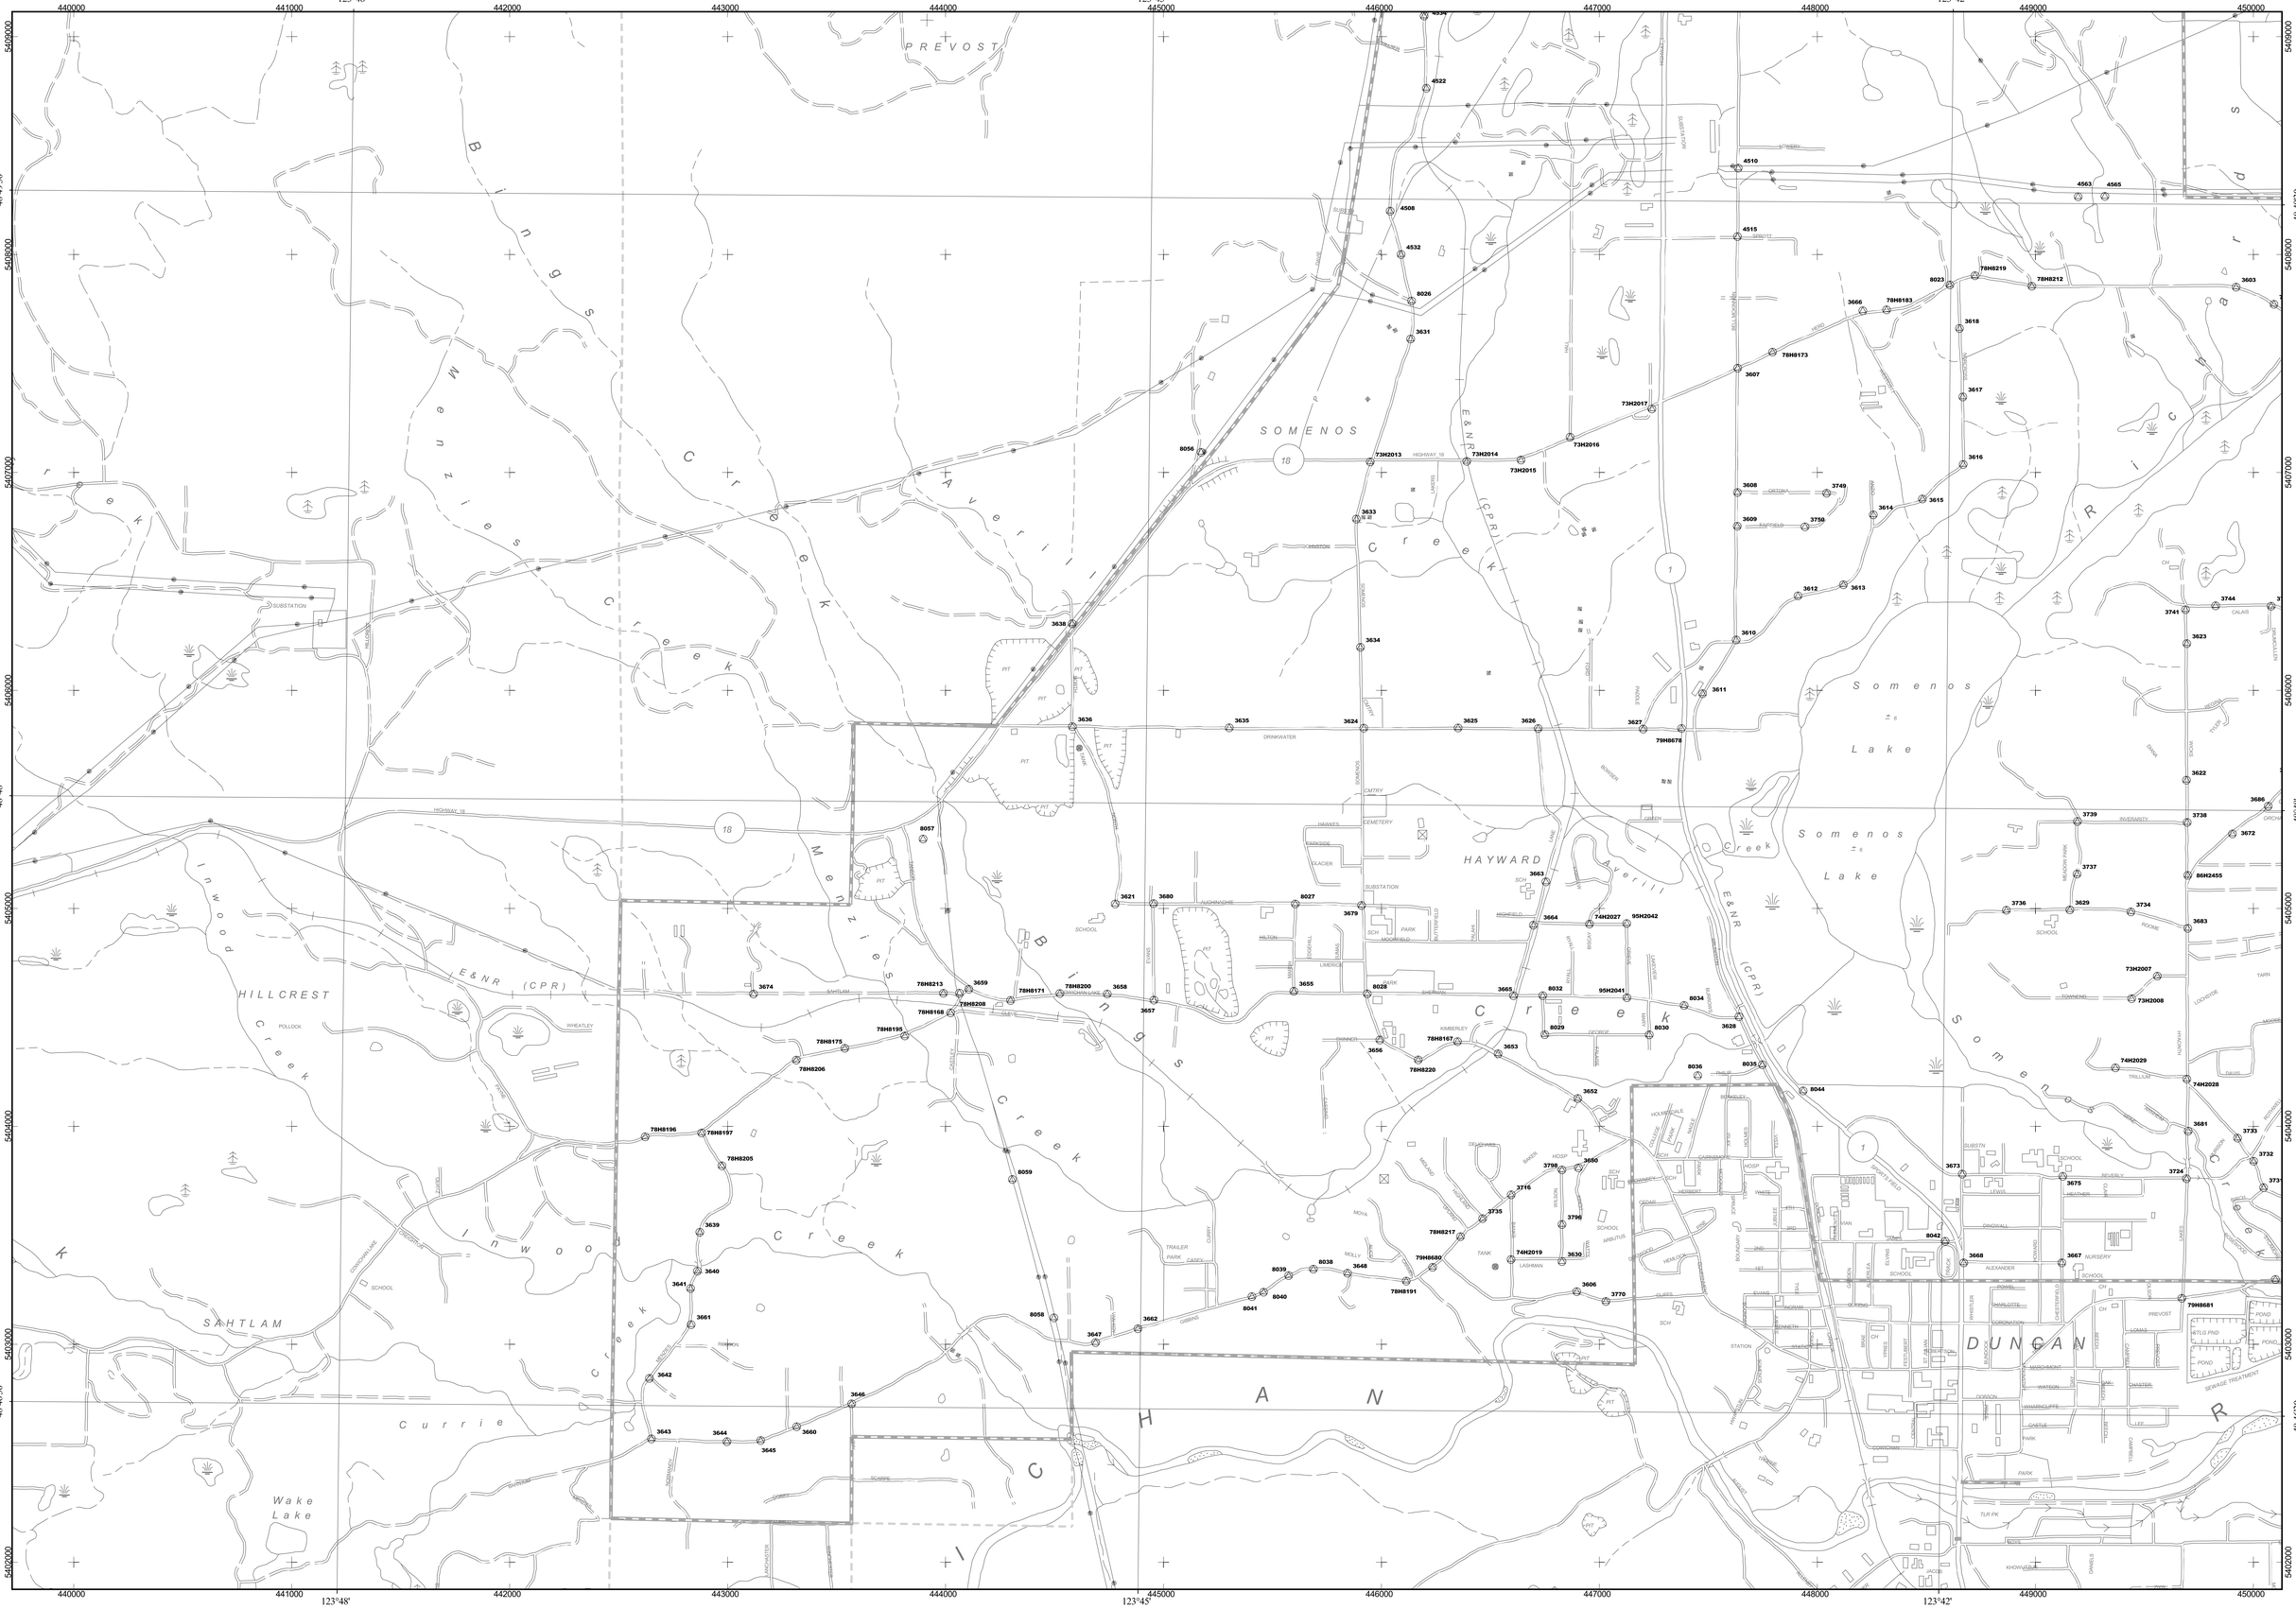

Supplementary Certificates			

Prepared by:
The Surveyor General's Office,
Victoria, B.C. in accordance with
Order in Council No. 780/73 made under
the authority of Part II of the Official
Surveys Act and being Chapter 35
of the Statutes of British Columbia, 1964.

C.H.N. Salmon 1998,
Surveyor General

LEGEND

Control Monument

Integrated Survey Area Boundary

City Boundary

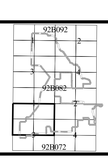

NOTES

Universal Transverse Mercator Projection
Datum NAD 83 - Zone 10
Central Meridian 123° 00' 00"

This plan lies within the
COWICHAN VALLEY REGIONAL DISTRICT

BCGS 92B072, 92B082, 92B092

PLAN OF INTEGRATED SURVEY AREA No. 10 CORP. OF DIST. OF NORTH COWICHAN

Scale 1:10,000

200 0 200 400 600 800 1000 Meters